

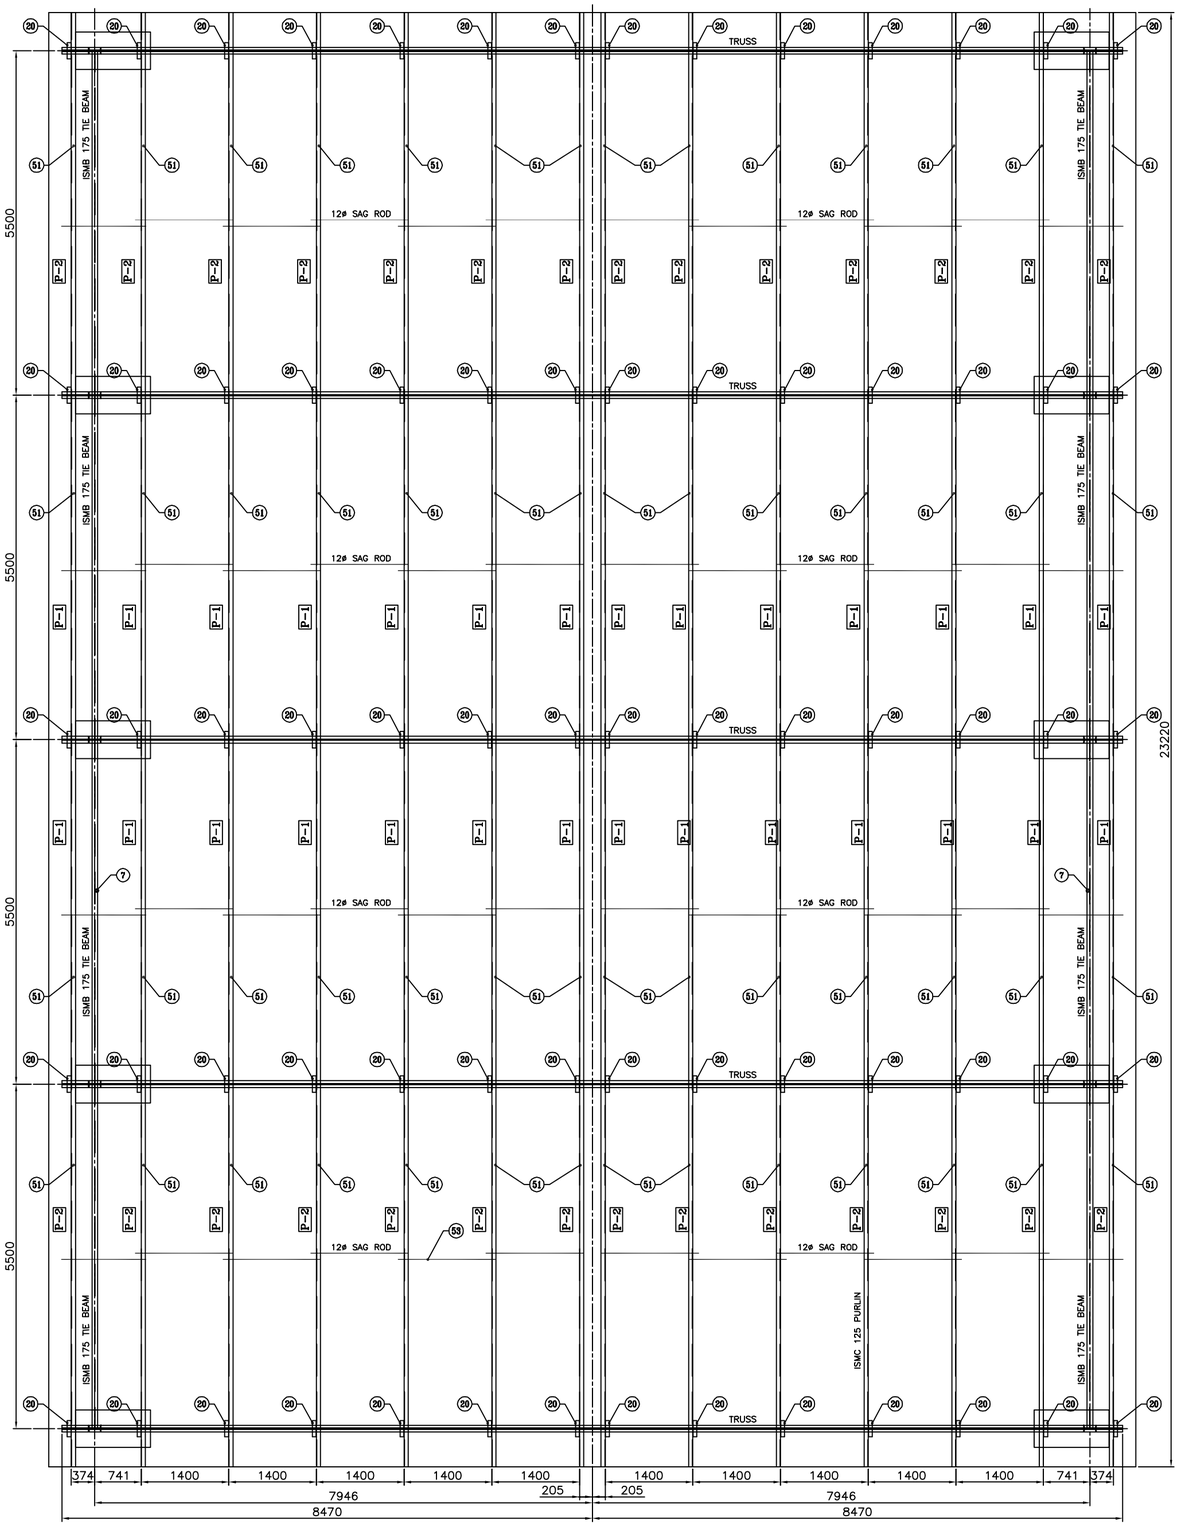


ROOF PLAN AT PURLING LEVEL

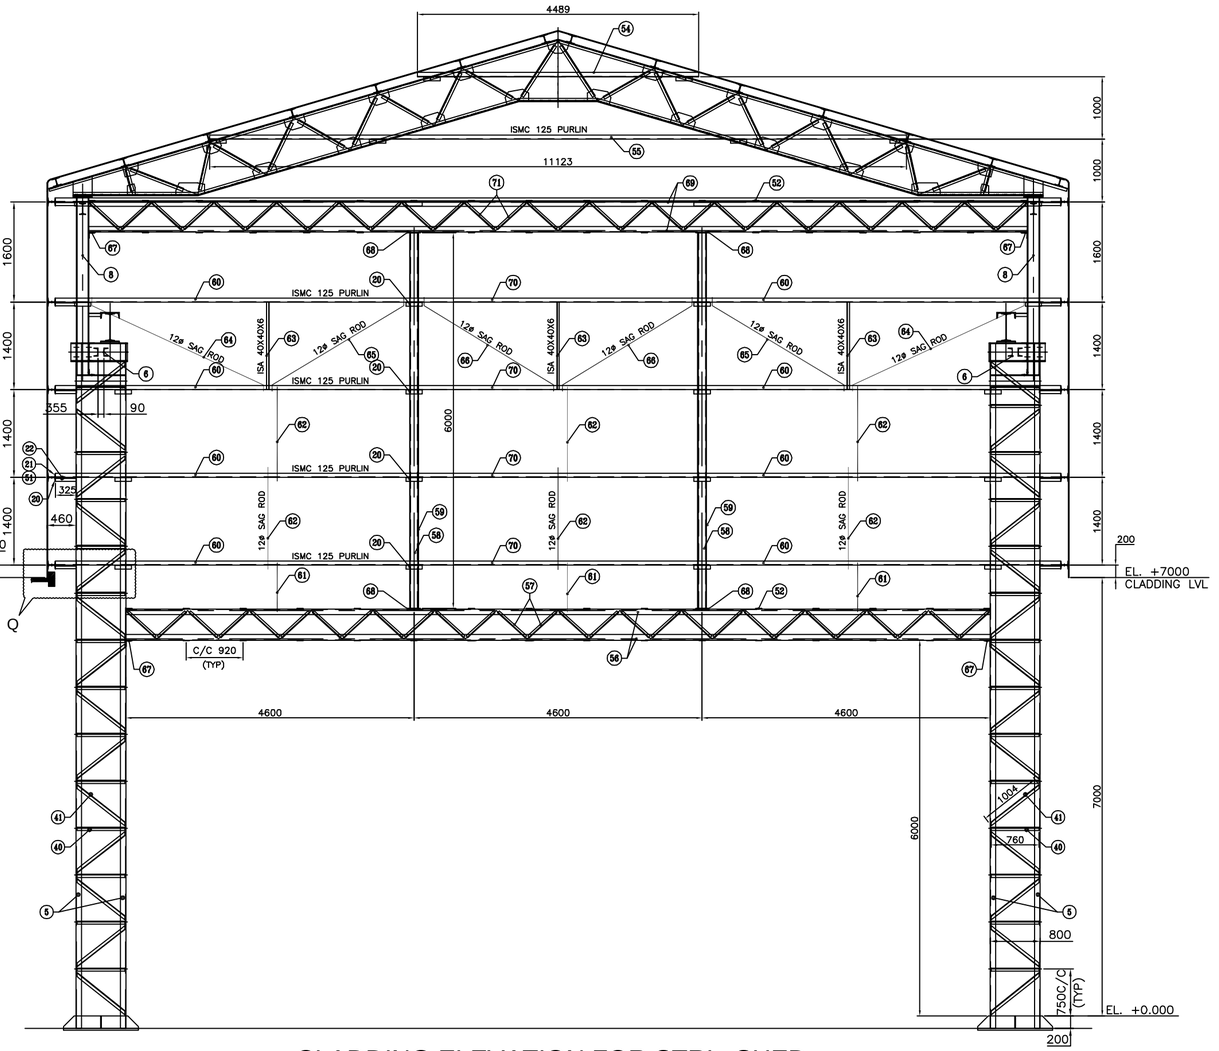


CLADDING ELEVATION FOR STRL. SHED

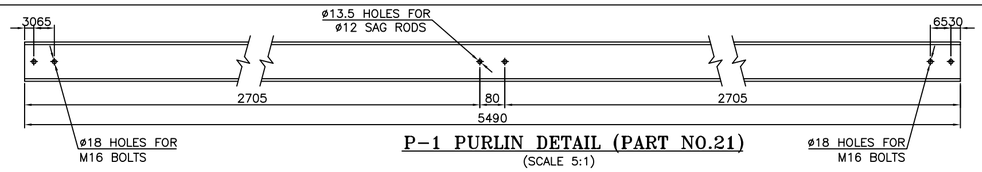


P-1 PURLIN DETAIL (PART NO.21)

(SCALE 5:1)

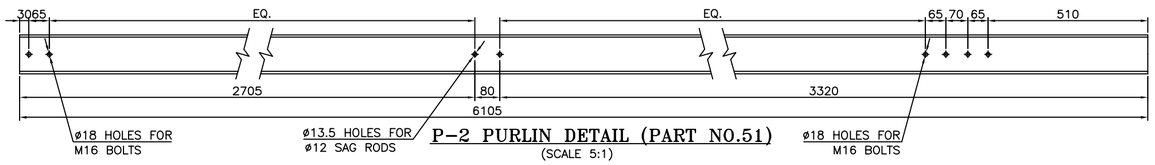

P-2 PURLIN DETAIL (PART NO.51)

(SCALE 5:1)

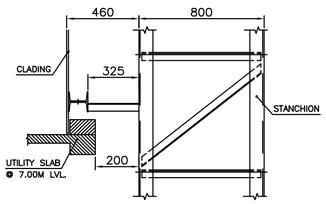

DETAIL-Q

(SCALE 2.5:1)